DENOTES ADDITION

WINDOW SCHEDULE			
○	QTY	SIZE	DESCRIPTION
A	7	3'-0" x 6'-0"	DOUBLE HUNG

DOOR SCHEDULE			
□	QTY	SIZE	DESCRIPTION
1	1	4'-0" x 6'-8"	EXTERIOR, FRENCH
2	2	2'-6" x 6'-8"	INTERIOR, SINGLE
3	1	3'-0" x 6'-8"	INTERIOR, DOUBLE

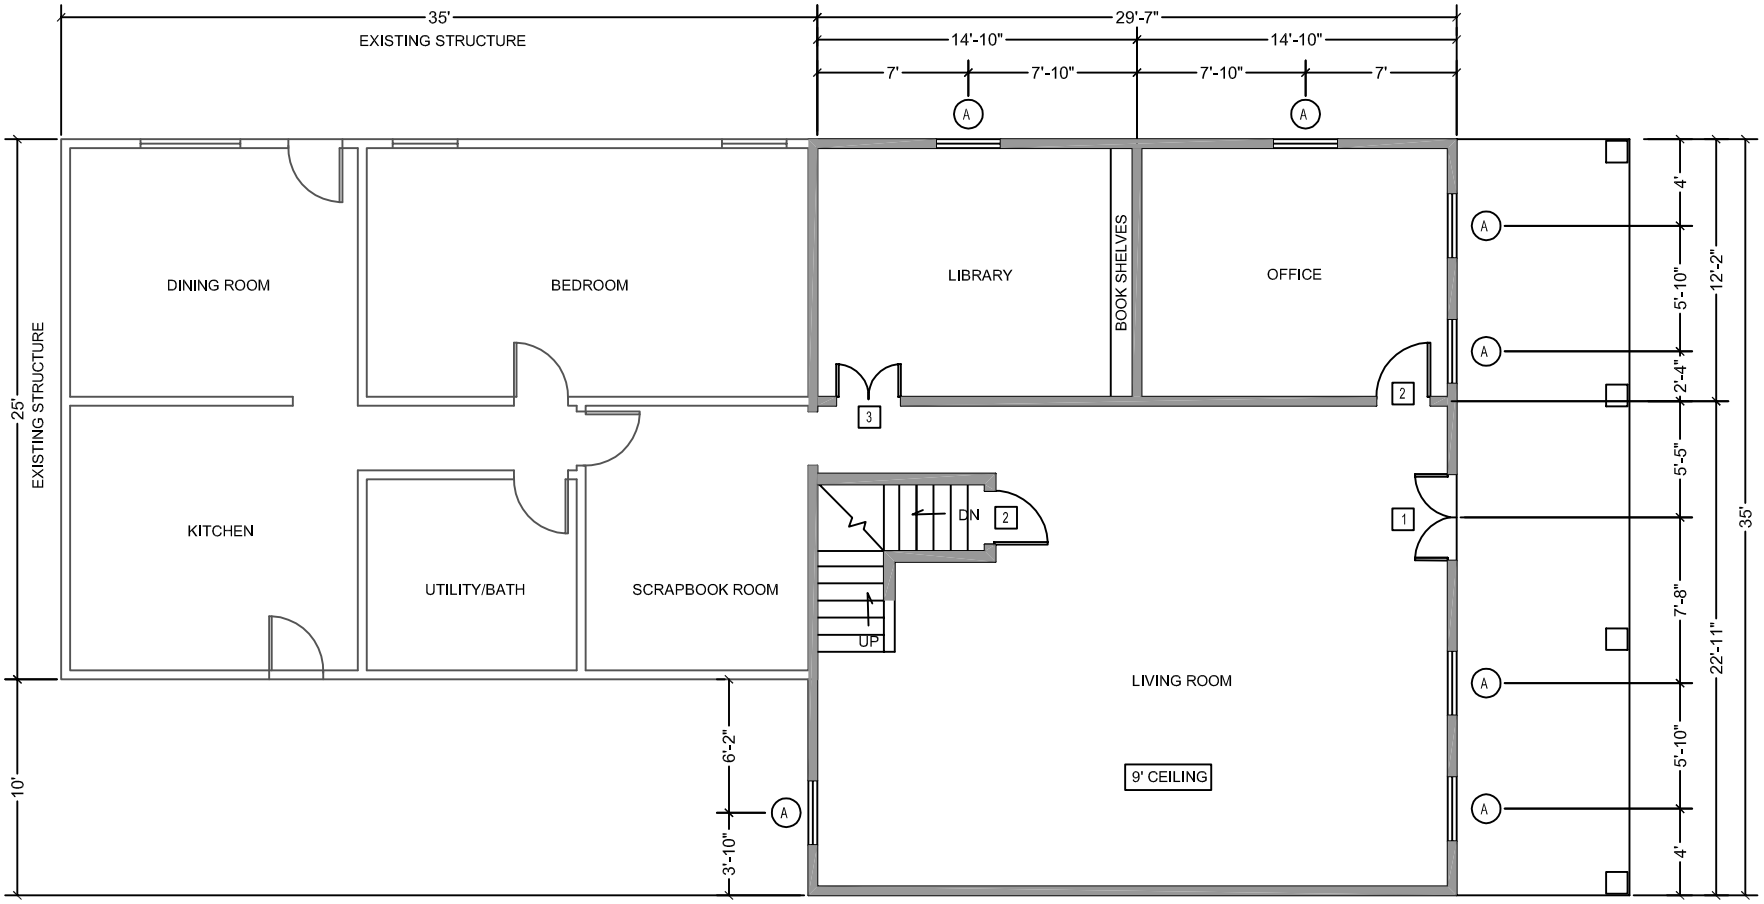

MAIN LEVEL

SHEET # A-1 OF 9

SCALE: 1/4"=1'-0"

DATE: 08/28/06

DRAWN BY: CMH

Padgett Remodel
Douglasville, GA 30135